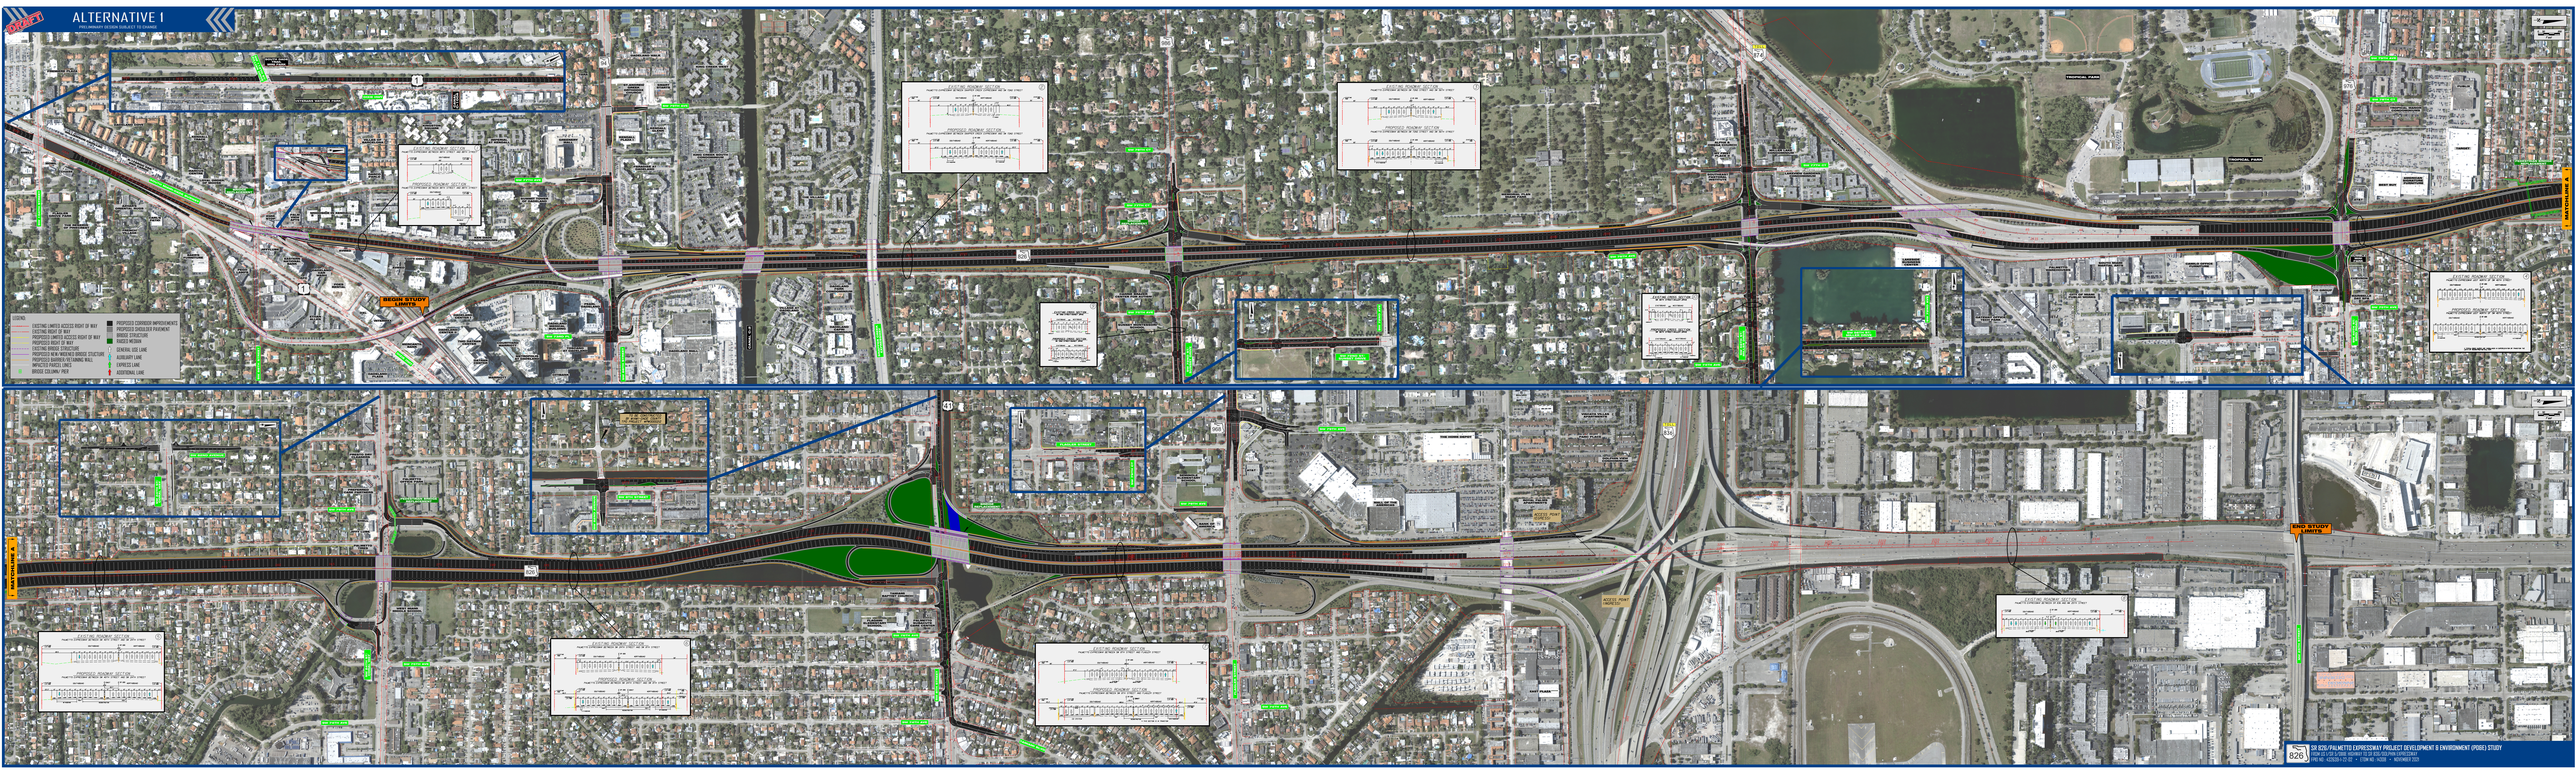

ALTERNATIVE 1
MAINLINE A
MAINLINE B
BEGIN STUDY LIMITS
END STUDY LIMITS
LEGEND
EXISTING LIMITED ACCESS RIGHT OF WAY
EXISTING RIGHT OF WAY
PROPOSED LIMITED ACCESS RIGHT OF WAY
EXISTING BRIDGE STRUCTURE
EXISTING BRIDGE STRUCTURE
PROPOSED NEW BRIDGE/BRIDGE STRUCTURE
PROPOSED SOUNDWALL/RETAINING WALL
IMPACTED PARCEL LIMITS
BRIDGE COLUMN PATH
PROPOSED CORRIDOR IMPROVEMENTS
PROPOSED SHOULDER PAVEMENT
BRIDGE STRUCTURE
RAISED MEDIUM
GENERAL USE LANE
AUXILIARY LANE
EXPRESS LANE
ADDITIONAL LANE
SR 826/PALMETTO EXPRESSWAY PROJECT DEVELOPMENT & ENVIRONMENT (PD&E) STUDY
FROM SR 112/I-195 TO NW 154 STREET/SR 924 (GRATIGNY PARKWAY)
FPID NO. 425529-1-22-02 • ETDM NO. 14228 • NOVEMBER 2023