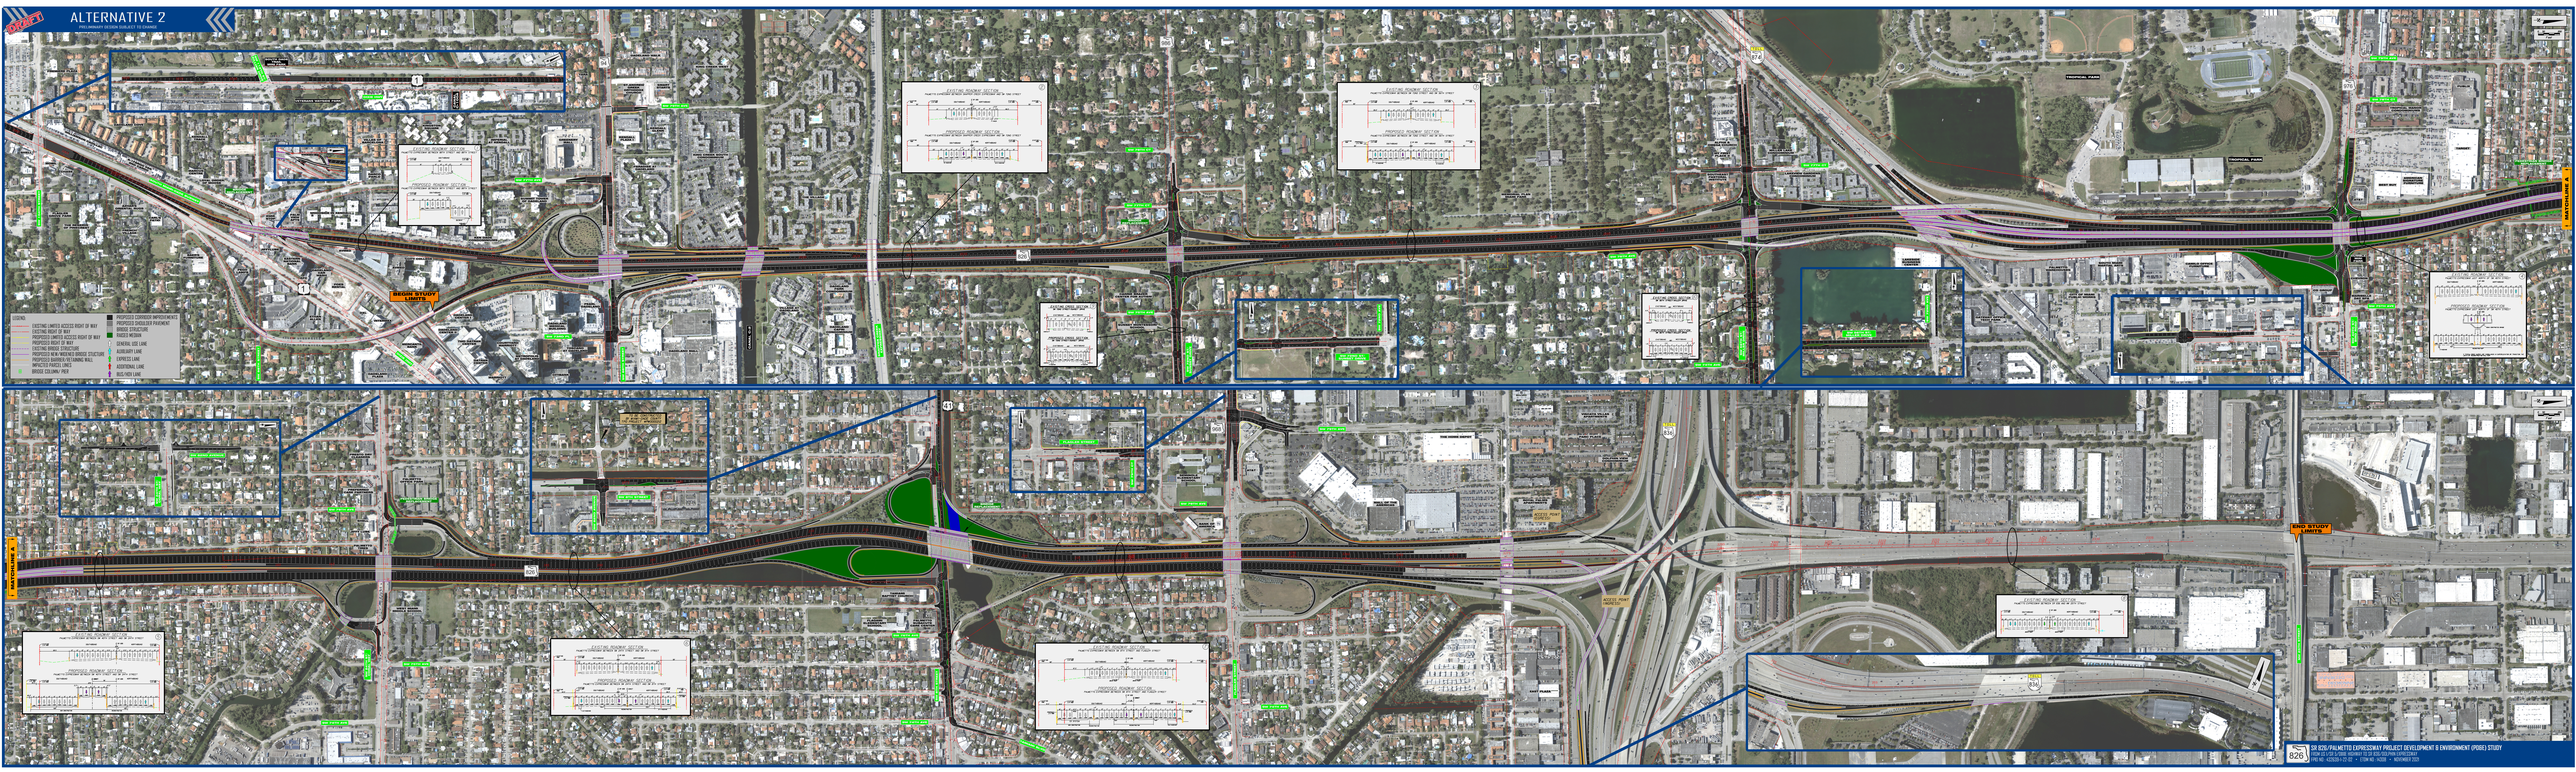

ALTERNATIVE 2
MANAGED USE/MANAGED LANES
LEGEND
EXISTING LIMITED ACCESS RIGHT OF WAY
EXISTING RIGHT OF WAY
PROPOSED LIMITED ACCESS RIGHT OF WAY
EXISTING BRIDGE STRUCTURE
EXISTING BRIDGE STRUCTURE
PROPOSED NEW/WIDENED BRIDGE STRUCTURE
PROPOSED SOUNDWALL/RETAINING WALL
IMPACTED PARCEL LIMITS
BRIDGE COLUMN PIER
PROPOSED CORRIDOR IMPROVEMENT
PROPOSED SHOULDER PAVEMENT
BRIDGE DECK
BRIDGE PIERS/CAP
GENERAL USE LANE
AUXILIARY LANE
EXPRESS LANE
ADDITIONAL LANE
BUS ONLY LANE
BRIDGE STUDY LIMITS
BRIDGE STUDY LIMITS
MATCHLINE A
MATCHLINE A
MATCHLINE B
MATCHLINE B
SR 826/PALMETTO EXPRESSWAY PROJECT DEVELOPMENT & ENVIRONMENT (PD&E) STUDY
FROM SR 112/I-195 (MIAMI-DADE EXPRESSWAY) TO SR 924/GRATIGNY PARKWAY
FPID NO. 425529-1-22-02 • ETDM NO. 14338 • NOVEMBER 2023