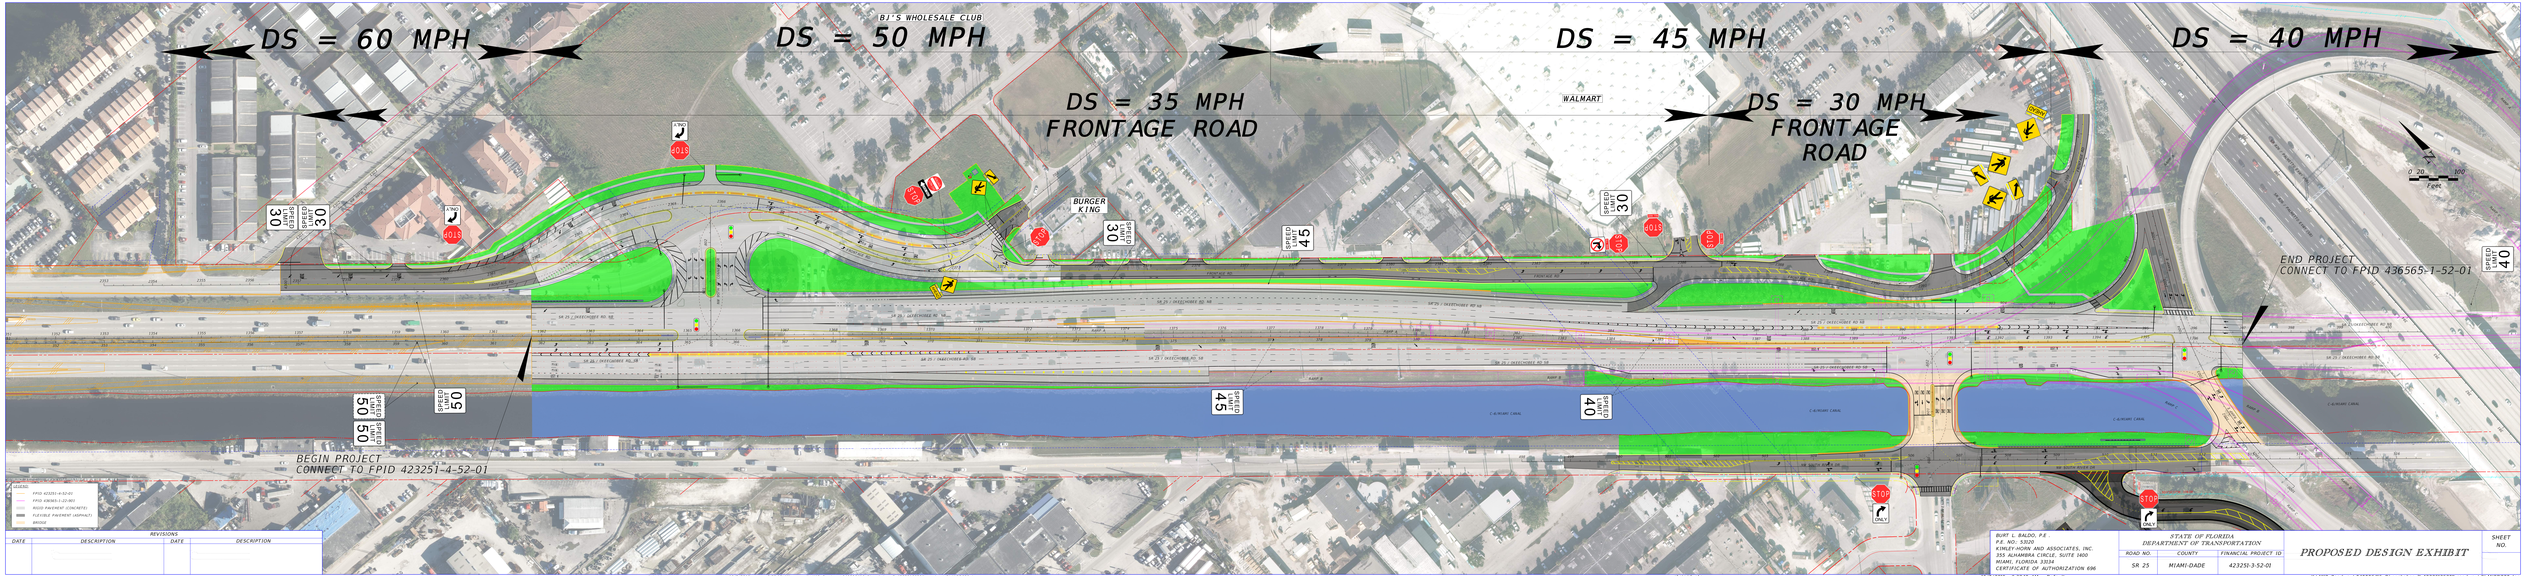

LEGEND
- FPID 423251-3-52-01
- FPID 436565-1-22-01
- RIGID PAVEMENT (CONCRETE)
- FLEXIBLE PAVEMENT (ASPHALT)
- BRIDGE

REVISIONS

DATE	DESCRIPTION	DATE	DESCRIPTION

BURT L. BALDO, P.E.
P.E. NO.: 53035
KIMLEY-HORN AND ASSOCIATES, INC.
355 ALHAMBRA CIRCLE, SUITE 1400
MIAMI, FLORIDA 33134
CERTIFICATE OF AUTHORIZATION 696

STATE OF FLORIDA
DEPARTMENT OF TRANSPORTATION

ROAD NO.	COUNTY	FINANCIAL PROJECT ID
SR 25	MIAMI-DADE	423251-3-52-01

PROPOSED DESIGN EXHIBIT

SHEET NO.

chris.duke 02/7/2019 9:38:10 AM K:\MIB_Roadway\040006416_Okeechobee-3-423251352012\roadway\PLANS\R2820.dgn

chris.duke 02/7/2019 9:38:30 AM Default K:\MIB_Roadway\040006416_Okeechobee-3-423251352012\roadway\PLANS\R2820.dgn