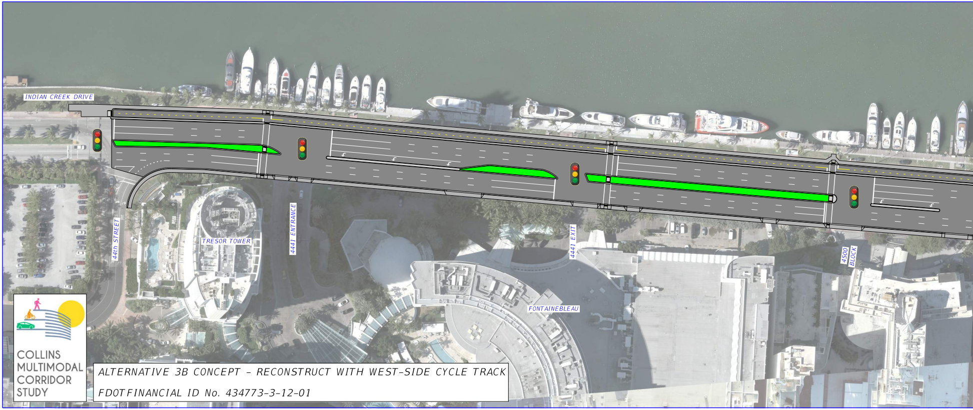
INDIAN CREEK DRIVE
44th STREET
TRESOR TOWER
4441 ENTRANCE
4441 EXIT
FONTAINEBLEAU
4500 BLOCK

COLLINS
MULTIMODAL
CORRIDOR
STUDY

ALTERNATIVE 3B CONCEPT - RECONSTRUCT WITH WEST-SIDE CYCLE TRACK

FDOT FINANCIAL ID No. 434773-3-12-01

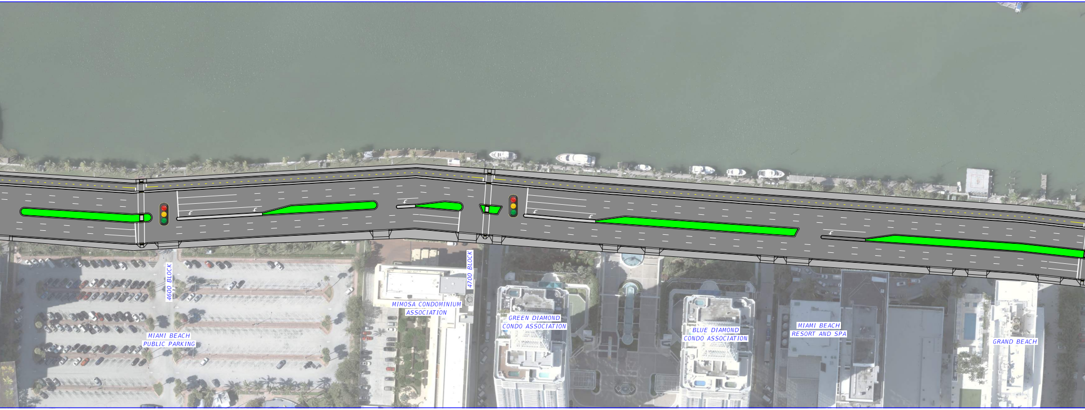
4600 BLOCK
MIAMI BEACH PUBLIC PARKING
4700 BLOCK
MIMOSA CONDOMINIUM ASSOCIATION
GREEN DIAMOND CONDO ASSOCIATION
BLUE DIAMOND CONDO ASSOCIATION
MIAMI BEACH RESORT AND SPA
GRAND BEACH

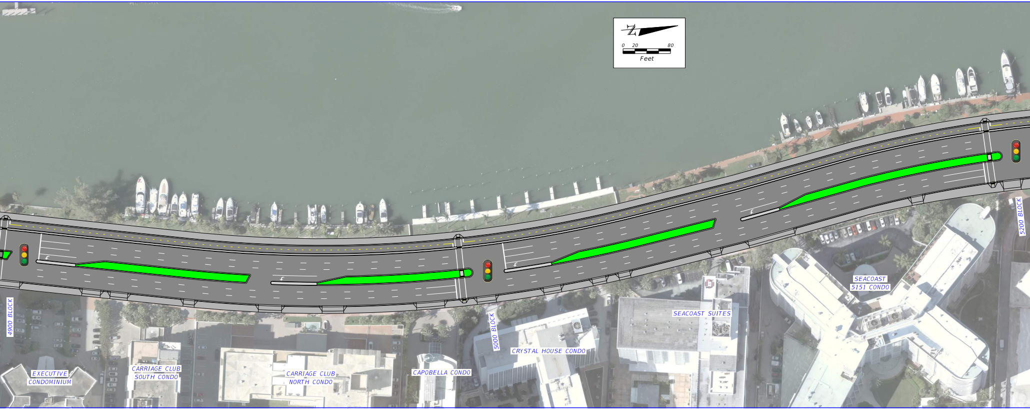
N
0
20
80
Feet
4900 BLOCK
EXECUTIVE CONDOMINIUM
CARRIAGE CLUB SOUTH CONDO
CARRIAGE CLUB NORTH CONDO
CAPOBELLA CONDO
5000 BLOCK
CRYSTAL HOUSE CONDO
SEACOAST SUITES
SEACOAST 5151 CONDO
5200 BLOCK

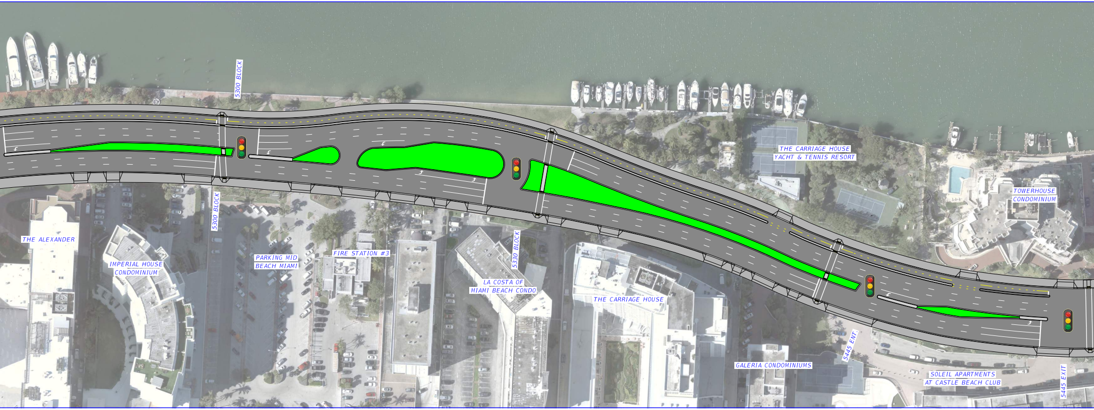
5300 BLOCK
THE CARRIAGE HOUSE
YACHT & TENNIS RESORT
TOWERHOUSE
CONDOMINIUM
5300 BLOCK
THE ALEXANDER
5330 BLOCK
PARKING MID
BEACH MIAMI
FIRE STATION #3
IMPERIAL HOUSE
CONDOMINIUM
LA COSTA OF
MIAMI BEACH CONDO
THE CARRIAGE HOUSE
5445 ENT.
GALERIA CONDOMINIUMS
SOLEIL APARTMENTS
AT CASTLE BEACH CLUB
5445 EXIT

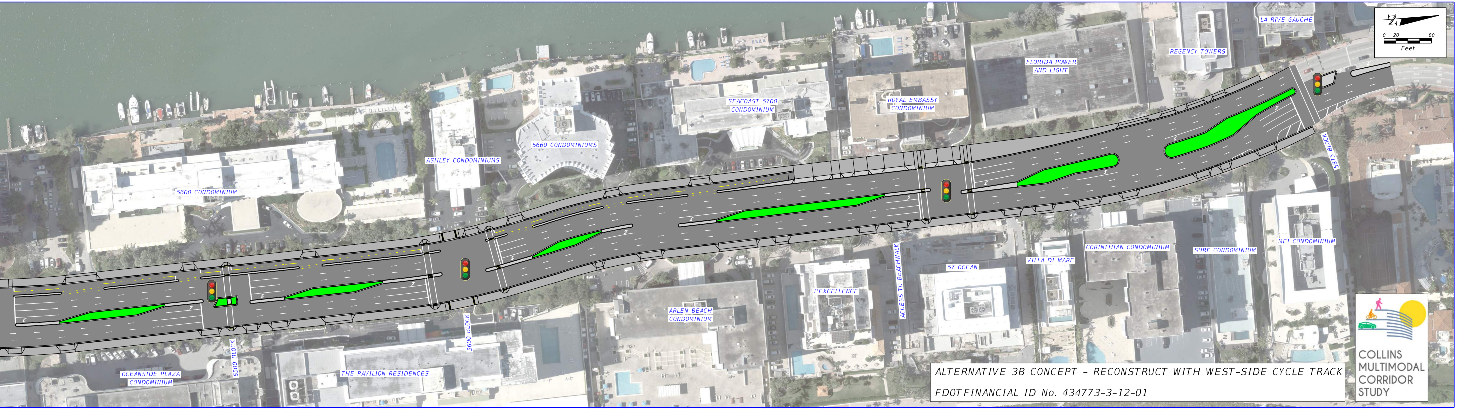

N
0
20
80
Feet
LA RIVE GAUCHE
REGENCY TOWERS
FLORIDA POWER AND LIGHT
ROYAL EMBASSY CONDOMINIUM
SEACOAST 5700 CONDOMINIUM
5660 CONDOMINIUMS
ASHLEY CONDOMINIUMS
5600 CONDOMINIUM
5875 BLOCK
MEI CONDOMINIUM
SURF CONDOMINIUM
CORINTHIAN CONDOMINIUM
VILLA DI MARE
57 OCEAN
ACCESS TO BEACHWALK
L'EXCELLENCE
ARLEN BEACH CONDOMINIUM
5600 BLOCK
THE PAVILION RESIDENCES
5500 BLOCK
OCEANSIDE PLAZA CONDOMINIUM

ALTERNATIVE 3B CONCEPT - RECONSTRUCT WITH WEST-SIDE CYCLE TRACK

FDOTFINANCIAL ID No. 434773-3-12-01

COLLINS
MULTIMODAL
CORRIDOR
STUDY